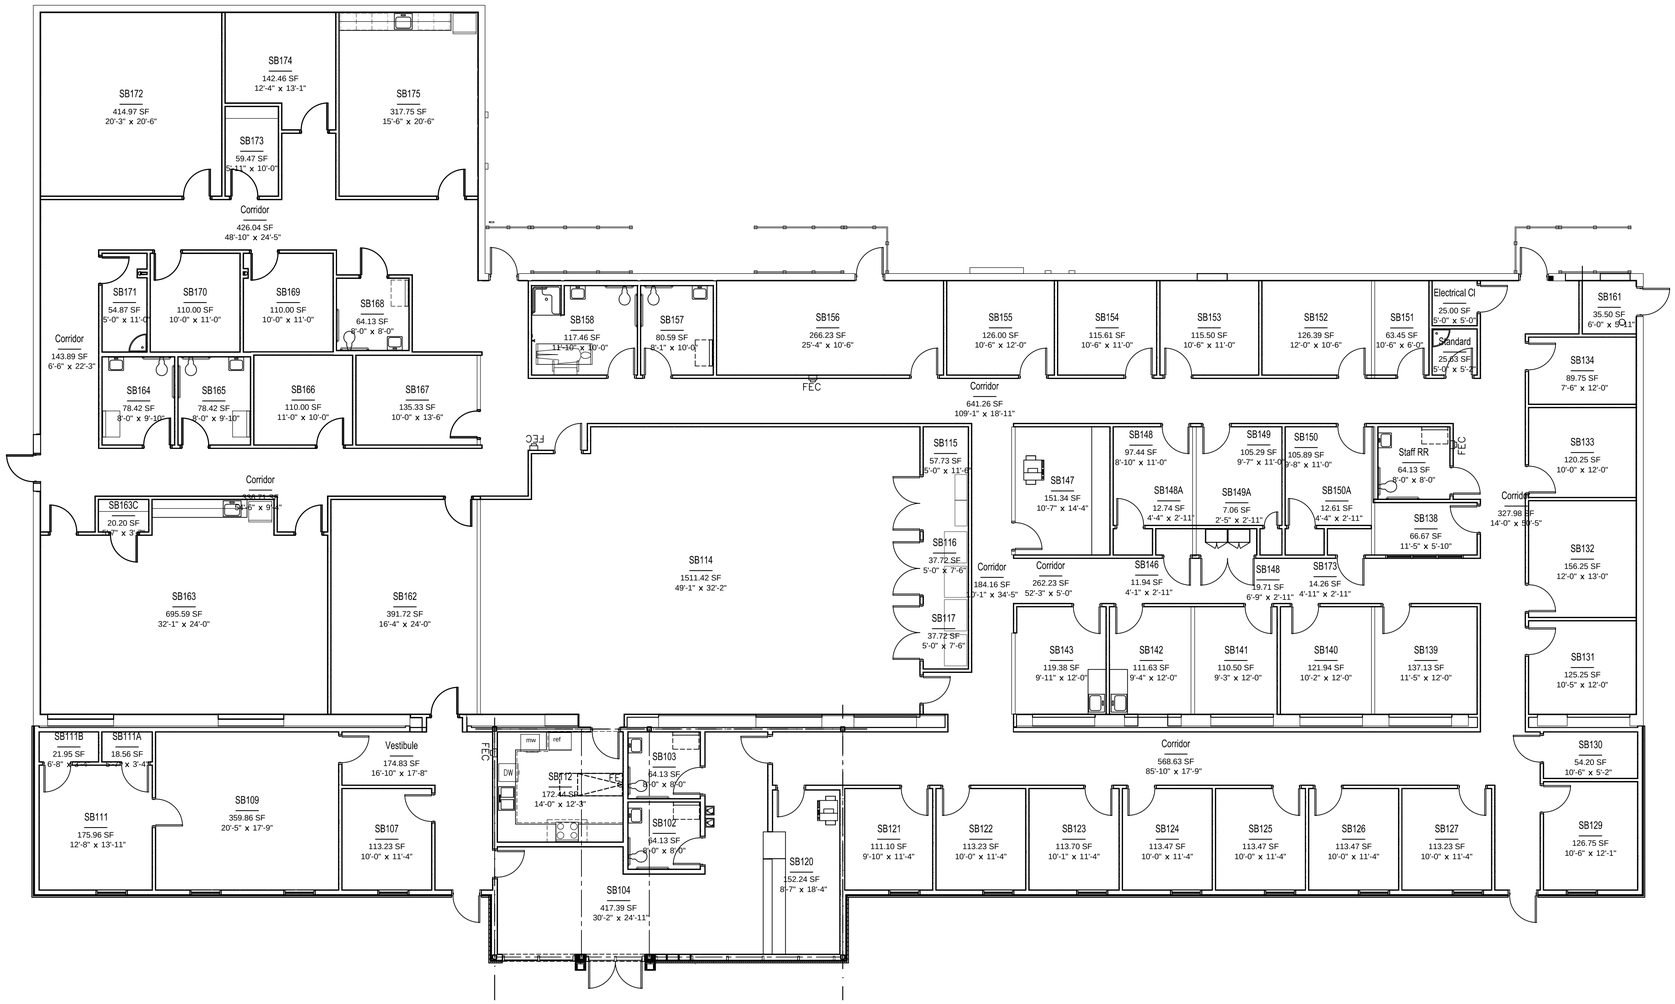

1 Silsbee Center Floor Plan
Scale:1/8" = 1'-0"

Architectural Alliance Incorporated
350 Pine Street, Suite 720
Ednica Plaza
Beaumont, Texas 77701
TEL (409) 866-7196
FAX (409) 866-1745
J. ROB CLARK, A.I.A.
RONALD M. JONES, A.I.A.
www.architectural.com

JAMES R. CLARK, AIA
TEXAS REG.# 8212
DATE: 8/18/2023
THIS DOCUMENT MAY NOT BE USED FOR BIDDING, PERMIT, OR CONSTRUCTION PURPOSES.

RONALD M. JONES, AIA
TEXAS REG.# 13662
DATE: 8/18/2023
THIS DOCUMENT MAY NOT BE USED FOR BIDDING, PERMIT, OR CONSTRUCTION PURPOSES.

SPINDLETOP SILSBEE

SPINDLETOP MHMR

222 E Durdin Drive

Silsbee, TX 77656

ISSUED FOR
SCHEMATIC DESIGN [X]
DATE: ----
DESIGN DEVELOPMENT [X]
DATE: 8/2/22
BIDS & CONSTRUCTION [X]
DATE: 8/9/22
REVISION:
DATE:
REVISION:
DATE:
REVISION:
DATE:

DRAWINGS SHEET TITLE
SILSBEE CENTER FLOOR PLAN

SHEET NUMBER
SB

21061
PROJECT NUMBER

SAVED: WENDYS
PLOT: WENDY STANLEY
PLOT DATE: 8/18/2023 11:36 AM
SHEET SIZE: ARCH expand D (36.00 x 24.00 Inches)

OWNERSHIP OF DRAWINGS THIS DOCUMENT AND THE IDEAS AND DESIGNS INCORPORATED HEREIN, AS AN INSTRUMENT OF PROFESSIONAL SERVICES, IS THE PROPERTY OF ARCHITECTURAL ALLIANCE INCORPORATED AND IS NOT TO BE USED, IN WHOLE OR IN PART, FOR ANY OTHER PROJECT WITHOUT THE WRITTEN AUTHORIZATION OF ARCHITECTURAL ALLIANCE INCORPORATED. © COPYRIGHT 2023